Inventory
The City of Rifle is 6.96 square miles
There are 75 miles of water line
There are 1535 valves
There are 502 fire hydrants

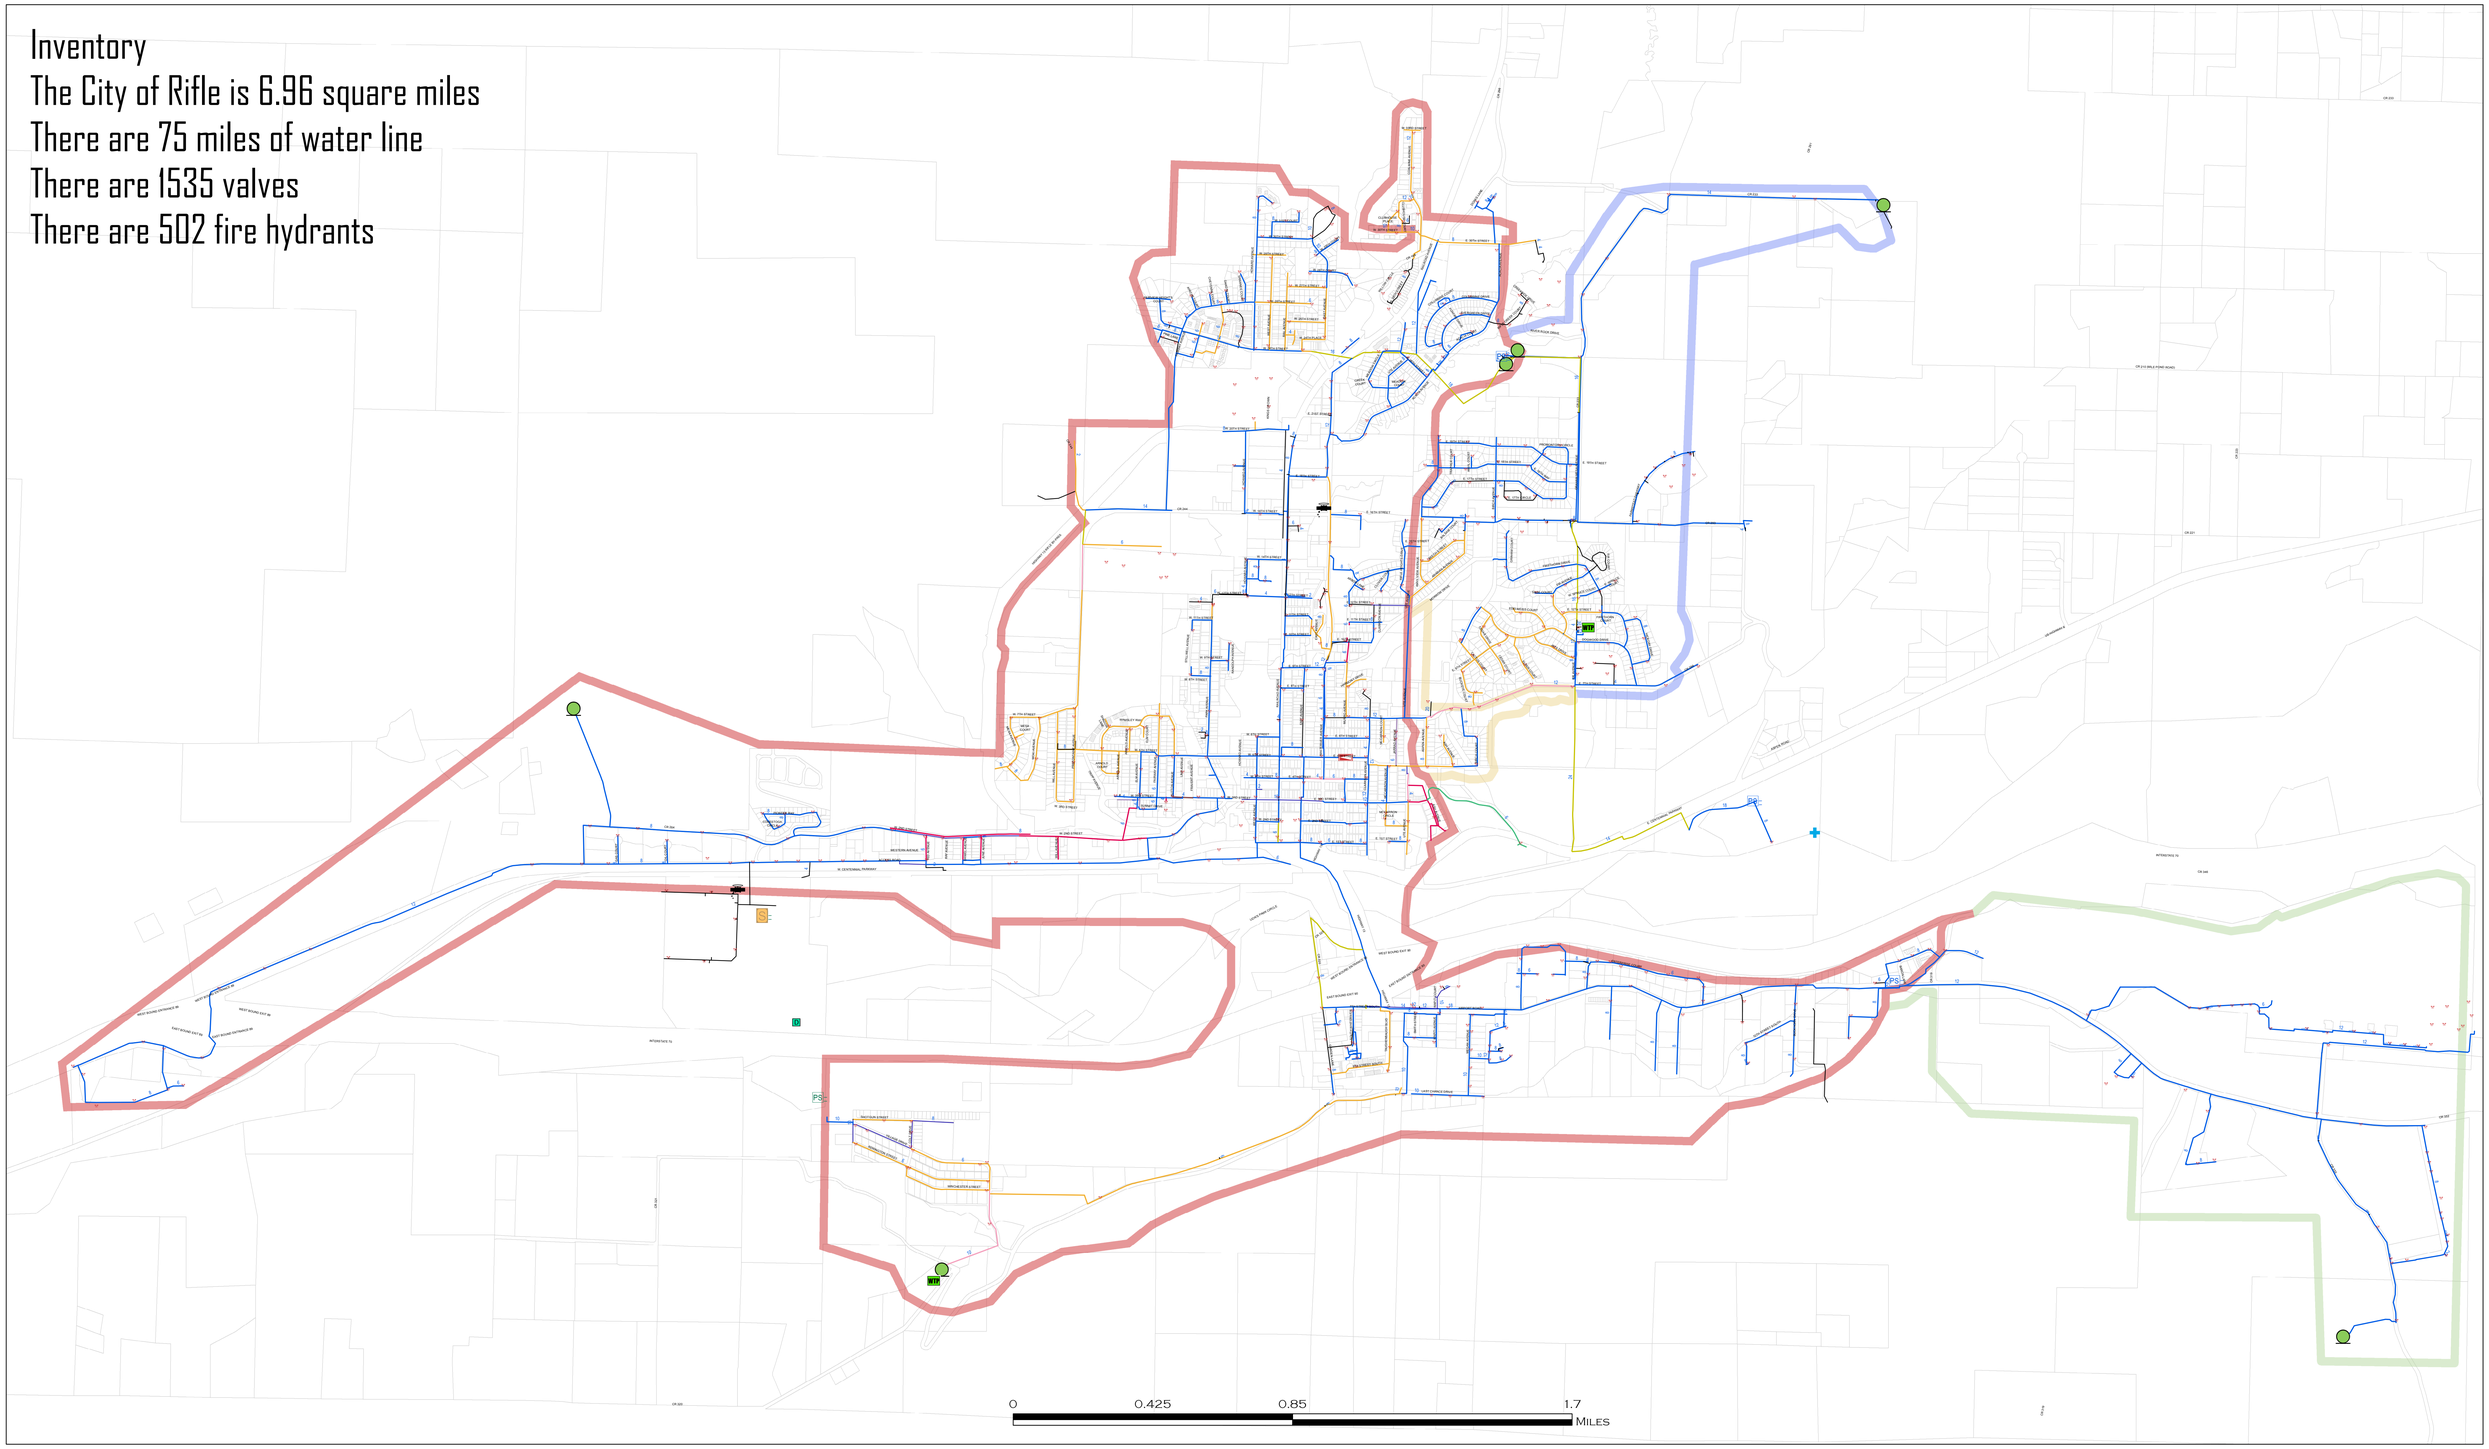

Legend

- HYDRANTS
- BULK WATER
- PRESSURE REDUCING VALVES
- PUMP STATION
- WASTE WATER LIFT STATION
- RAW WATER INTAKE
- REDUCER
- WASTE WATER DISCHARGE
- WASTE WATER TREATMENT PLANT
- WATER STORAGE TANK
- WATER TREATMENT PLANT
- ZONE ISOLATION VALVES

TYPE

- Unidentified
- AC
- C900
- CI
- CLASS
- DIP
- HDPE
- PVC
- STEEL
- TRANSITE

- Airport Zone
- City Zone
- Intermediate Zone
- Northeast Zone

City of Rifle
Water System Map

Projection: UTM Zone 13N, NAD 83

Sources:
Rifle Public Works Department
As Built Drawings
Construction Drawings
City of Rifle Sewerline Map, 1998
City of Rifle Base Map, 1997 to present

This map was created by the GIS Division of the City of Rifle for the Public Works Department. It is intended for thematic use only, and is subject to change at any time. It does not guarantee dimentional accuracy and should not be used as a substitute for legal surveys or documentations. Please refer to professionals and the Public Works Department for any concerns of legal interest. This map shall not be changed without the expressed consent of the Public Works Department. The City of Rifle assumes no responsibility for the use of this map outside it's intended applications.

Rifle Colorado

WWW.RIFLECO.ORG

Water System - Pipe Size & Types Map

Summer 2004 Revised: January 1, 2016

M://GIS/Maps/Public Works/Water System.mxd

Created for the Public Works & Utility Dept. by ESG

City of Rifle 202 Railroad Avenue Rifle, CO 81650

Water System